



MONTAGUE STREET

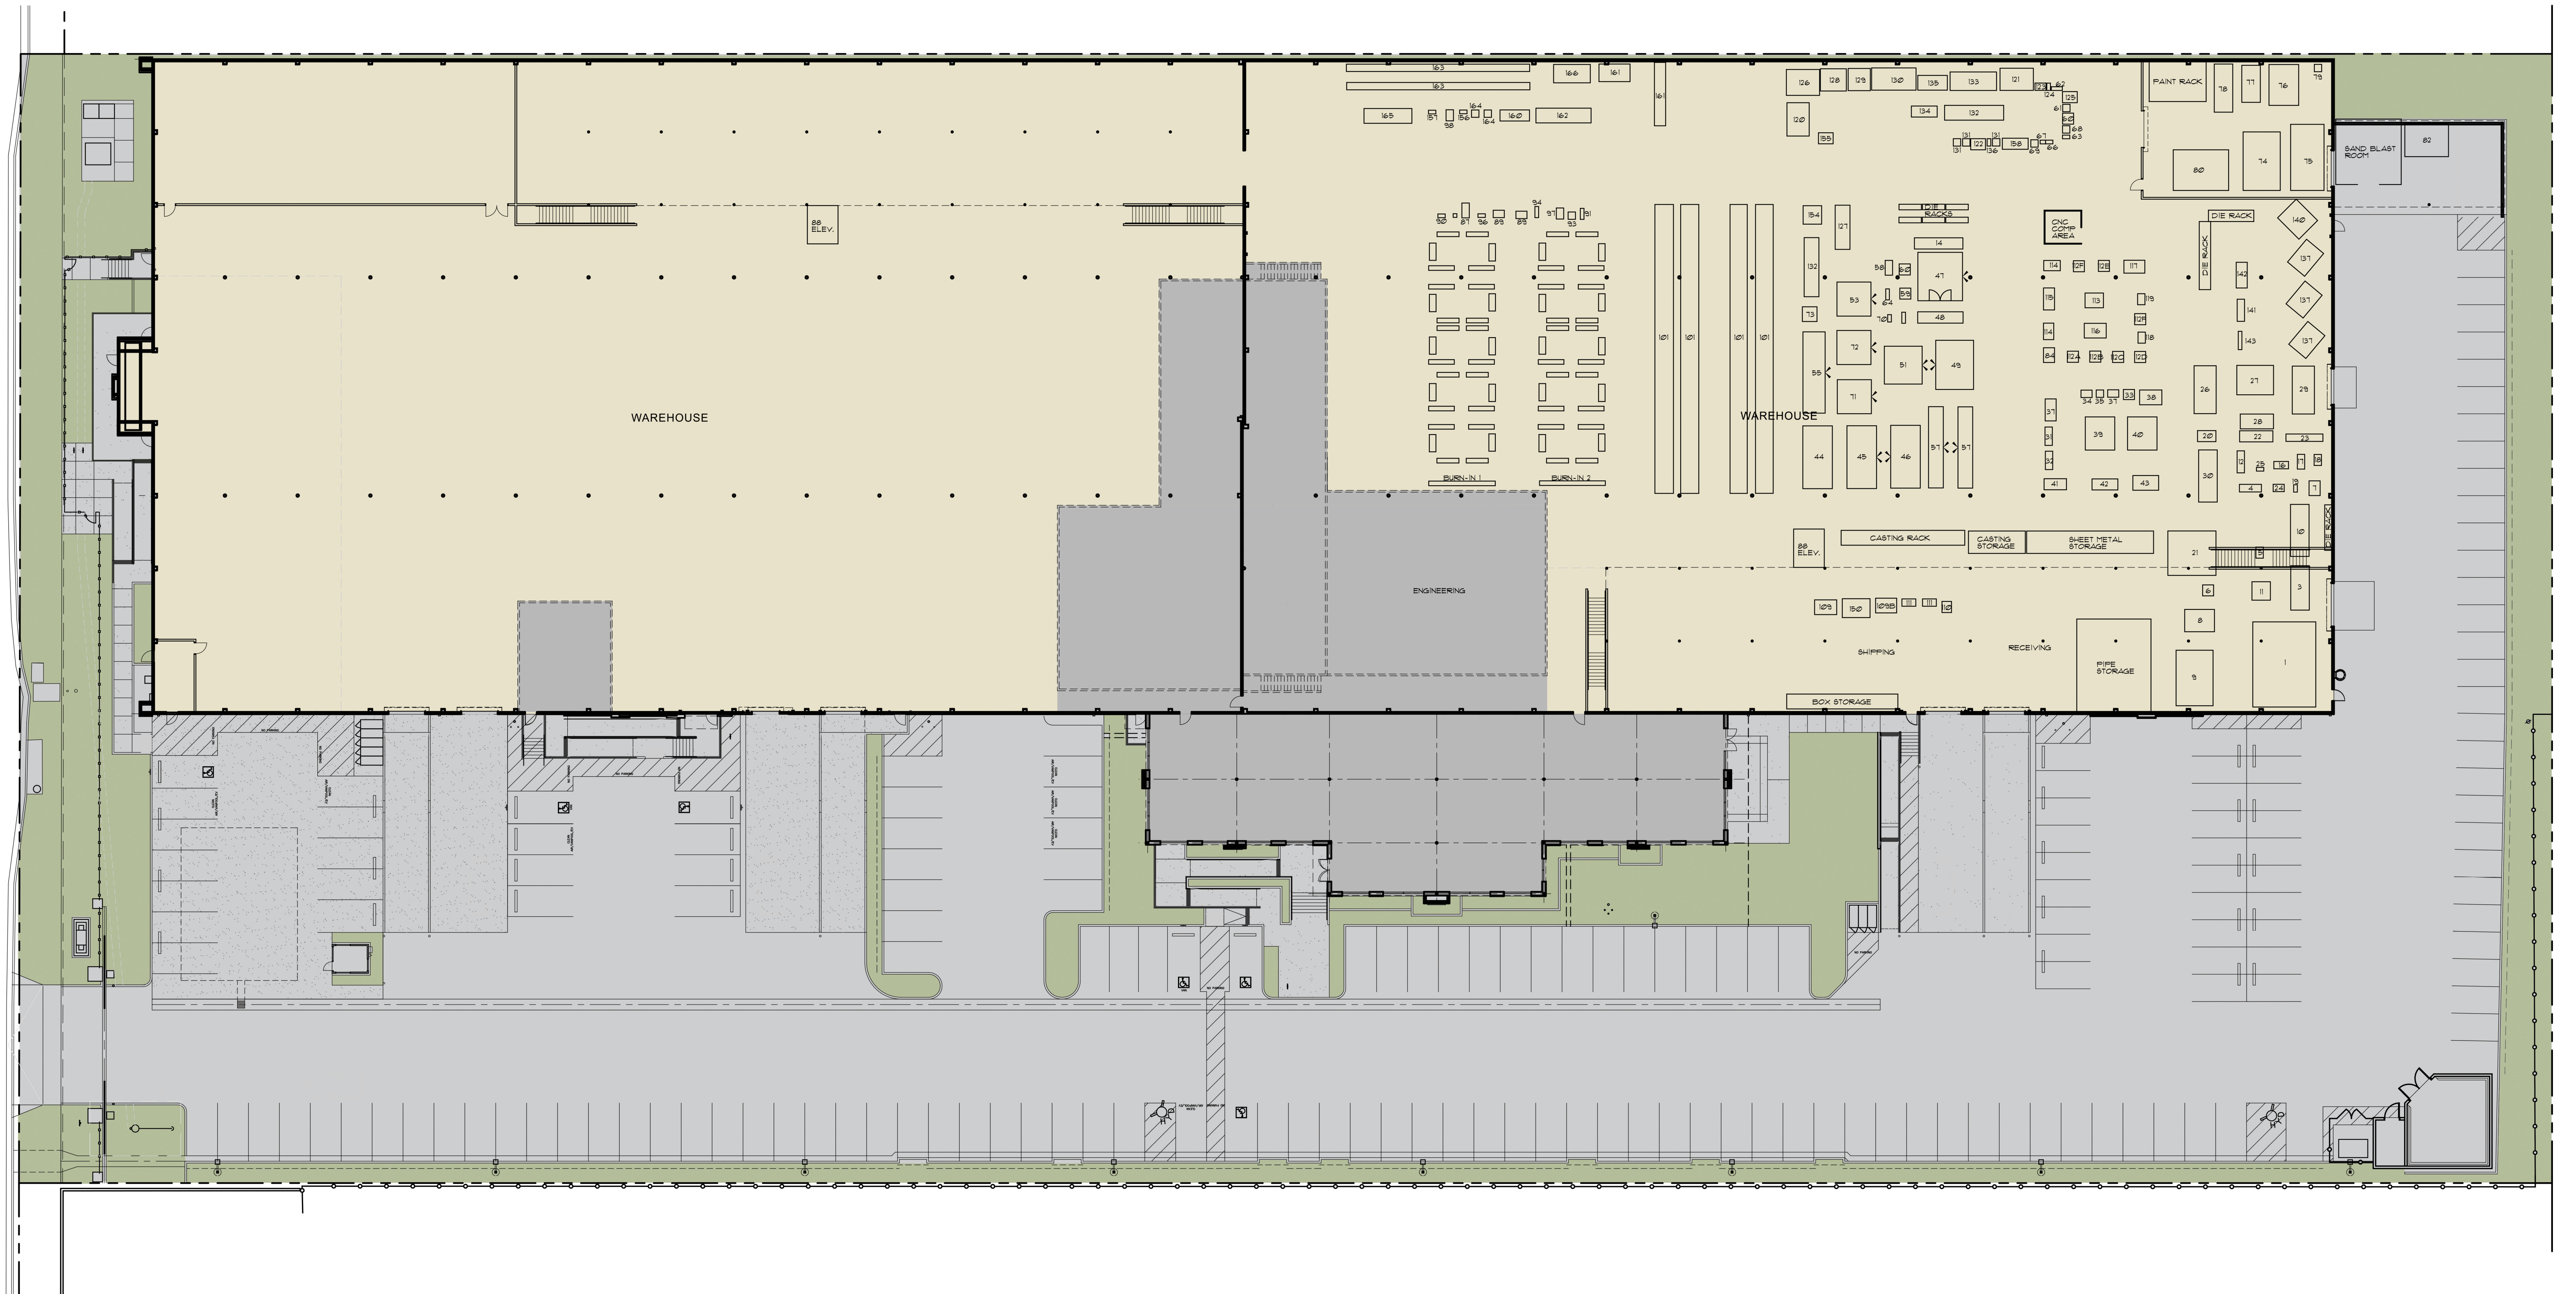

SITE PLAN
SCALE - 1" = 20'-0"

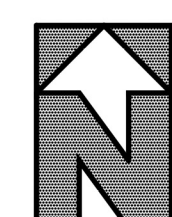

MOLE RICHARDSON
12154 MONTAGUE STREET LOS ANGELES, CA 91331

**CALVERT
ARCHITECTURAL
GROUP, INC.**
PLANNING
ARCHITECTURE
INTERIORS
T (562) 595-7032
F (562) 595-1497