



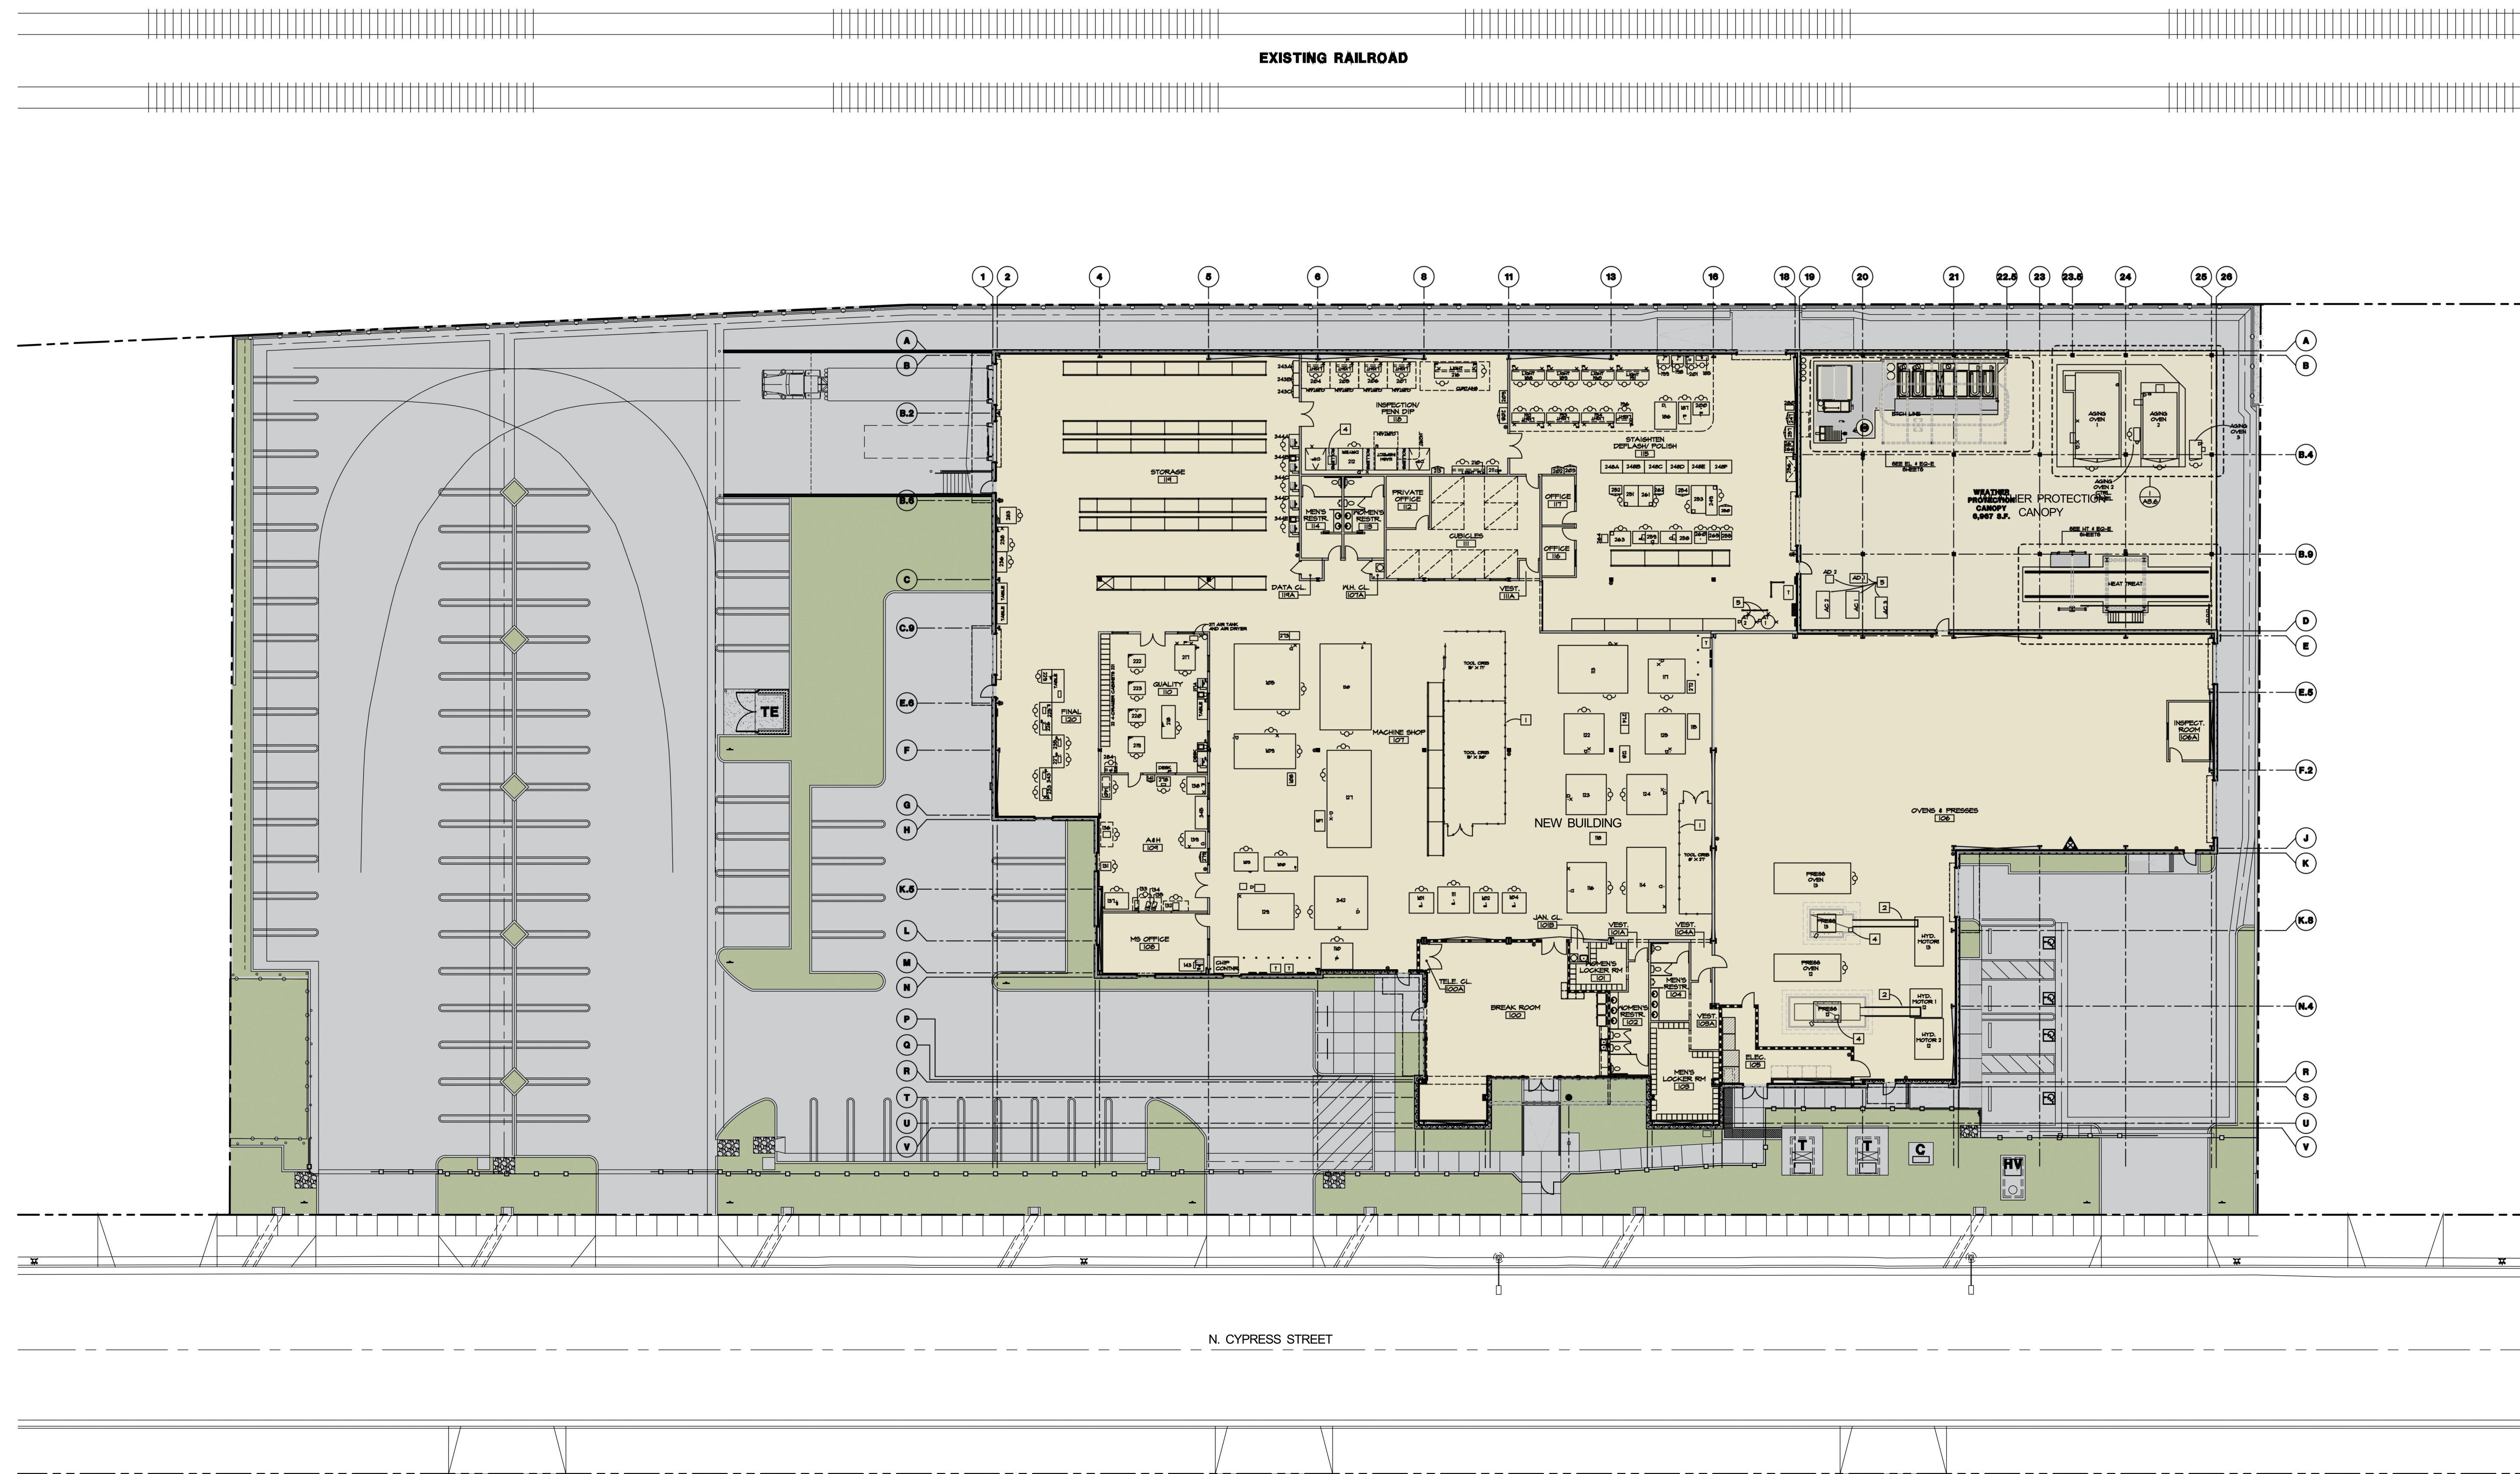

SITE PLAN
SCALE - 1" = 20'-0"

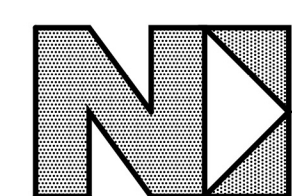

QUALITY ALUMINUM FORGE
740, 764, 794 N. CYPRESS STREET

CALVERT
ARCHITECTURAL
GROUP, INC.
PLANNING
ARCHITECTURE
INTERIORS
T (582) 595-7032
F (582) 595-1497